PROPOSD LAYOUT - 75TH ANNUAL CONFERENCE(DOS 2025)

VENUE - BHARAT MANDAPAM, NEW DELHI , DATE- 13 TO 15 JUNE 2025

EXHIBITION HALLS 12A

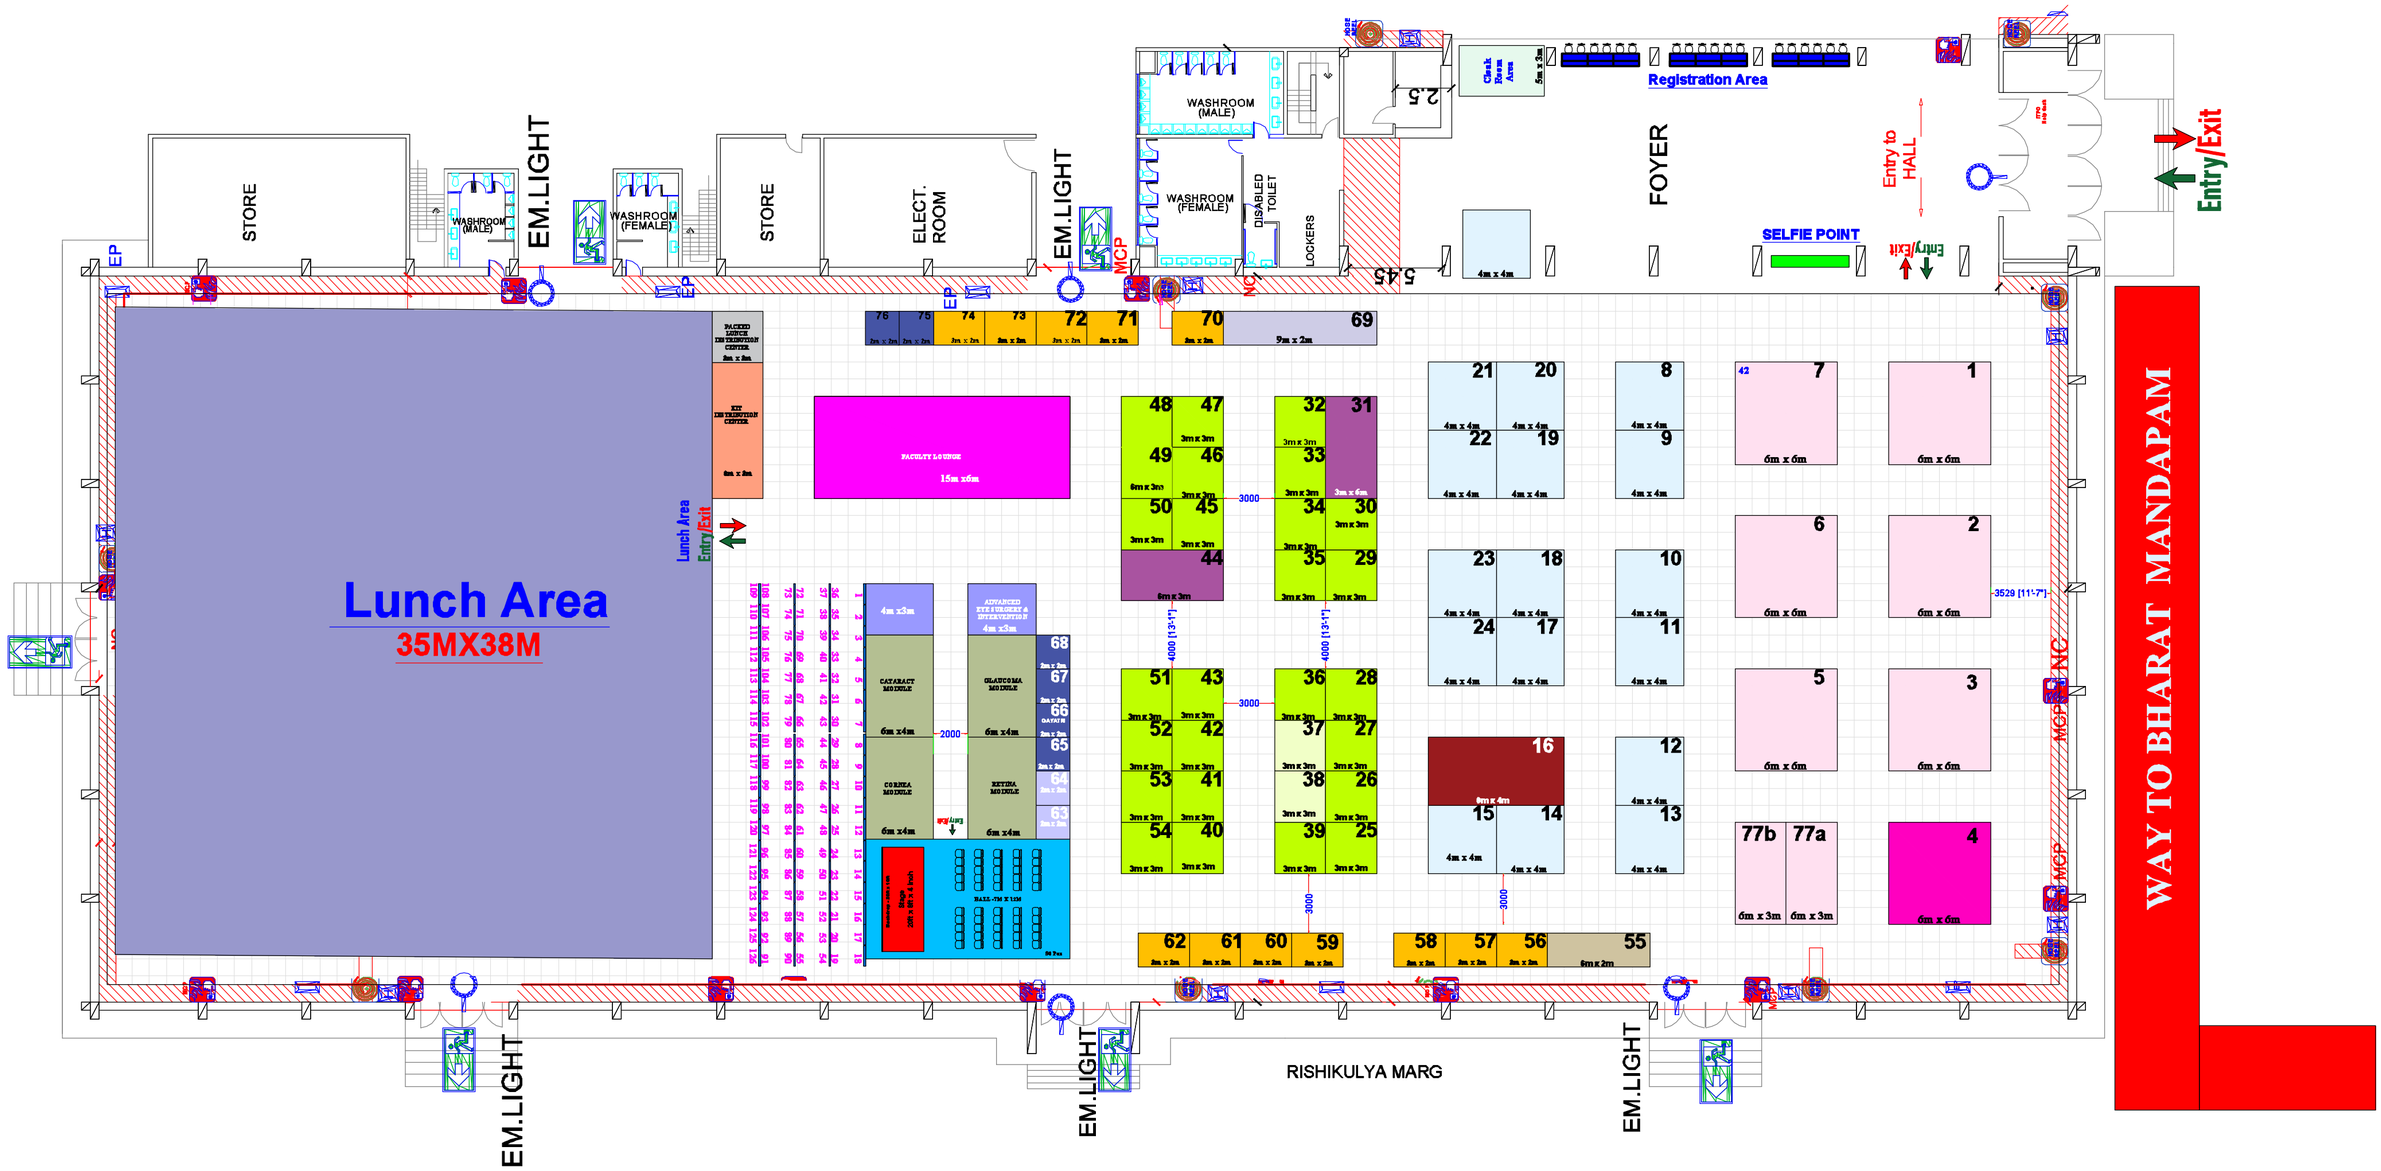

PROJECT :	SHEET TITLE :	NO.	DATE	REVISION/ DESCRIPTION	ARCHITECT		DATE	18.05.2025
(DOS 2025) VENUE - BHARAT MANDAPAM,	LAYOUT PLAN				DRAWN NO		SCALE	